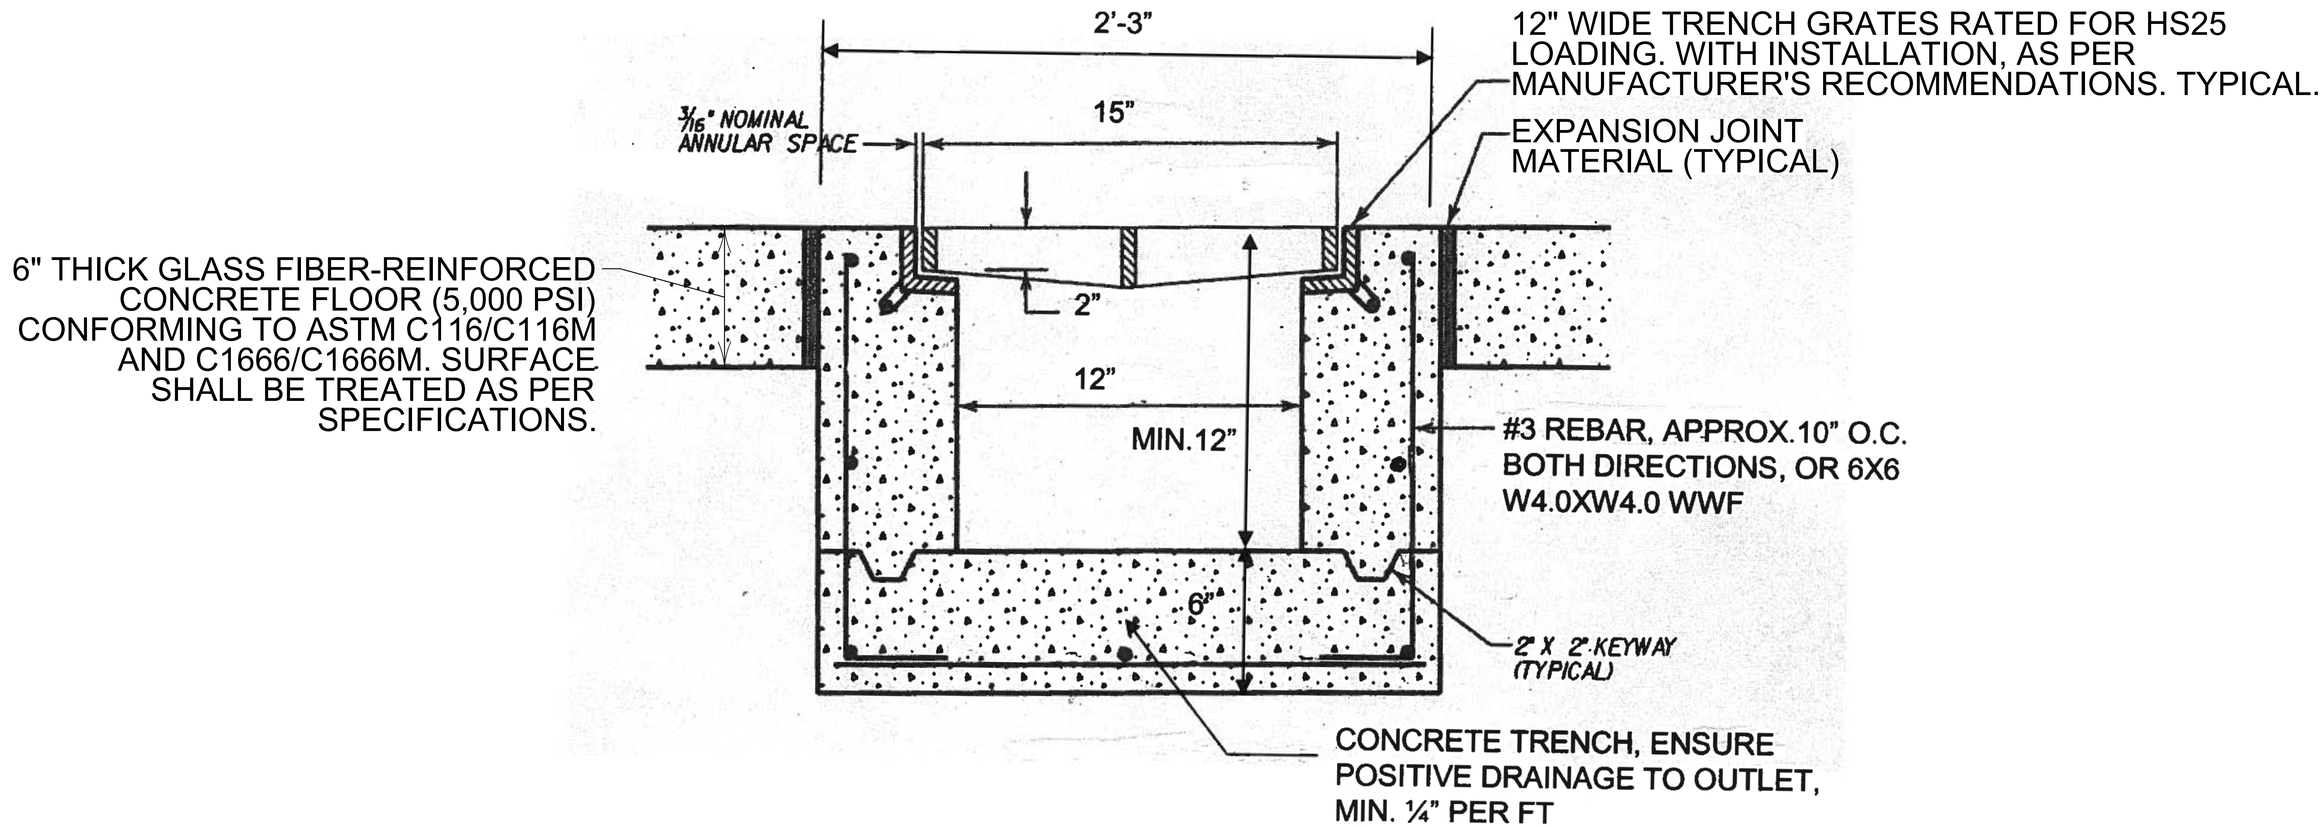

TRENCH DRAIN